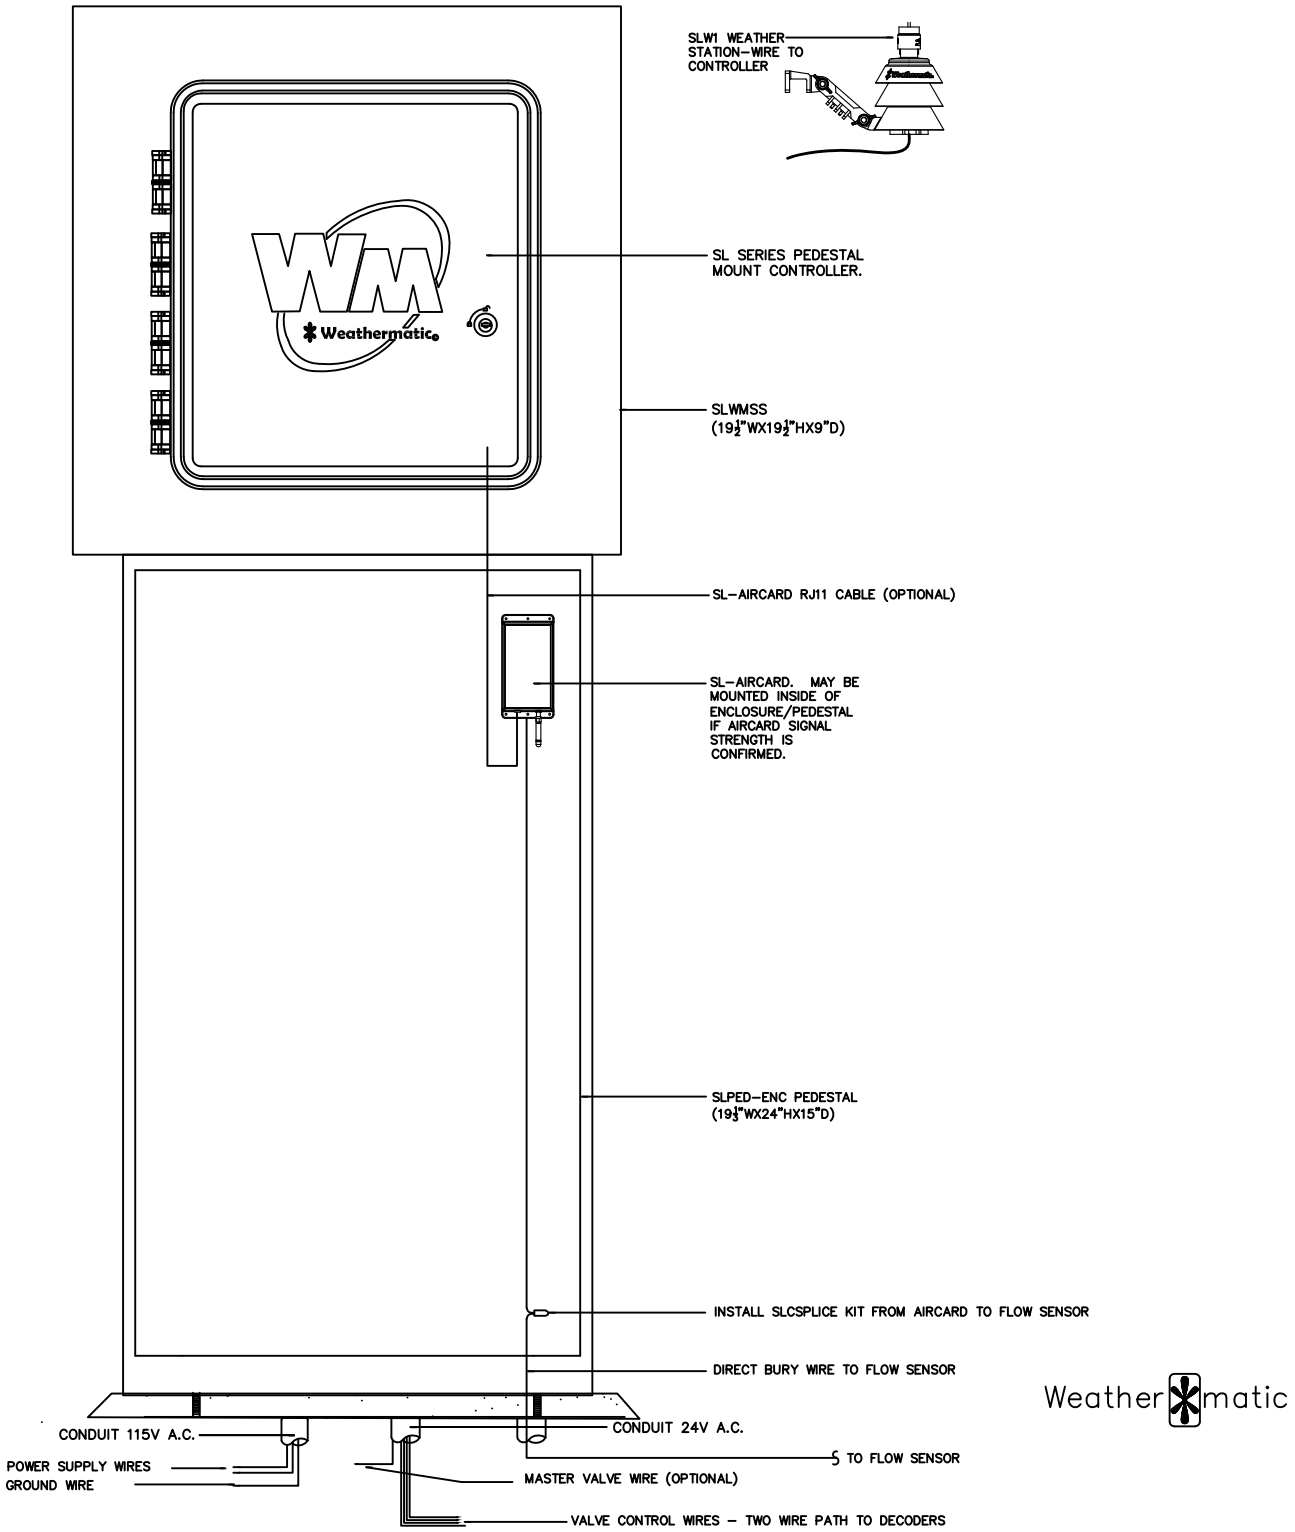

SL1600 W/SLM48DM IN SLPED–ENC ENCLOSURE W/SLW1 & AIRCARD W/FLOW

NOT TO SCALE