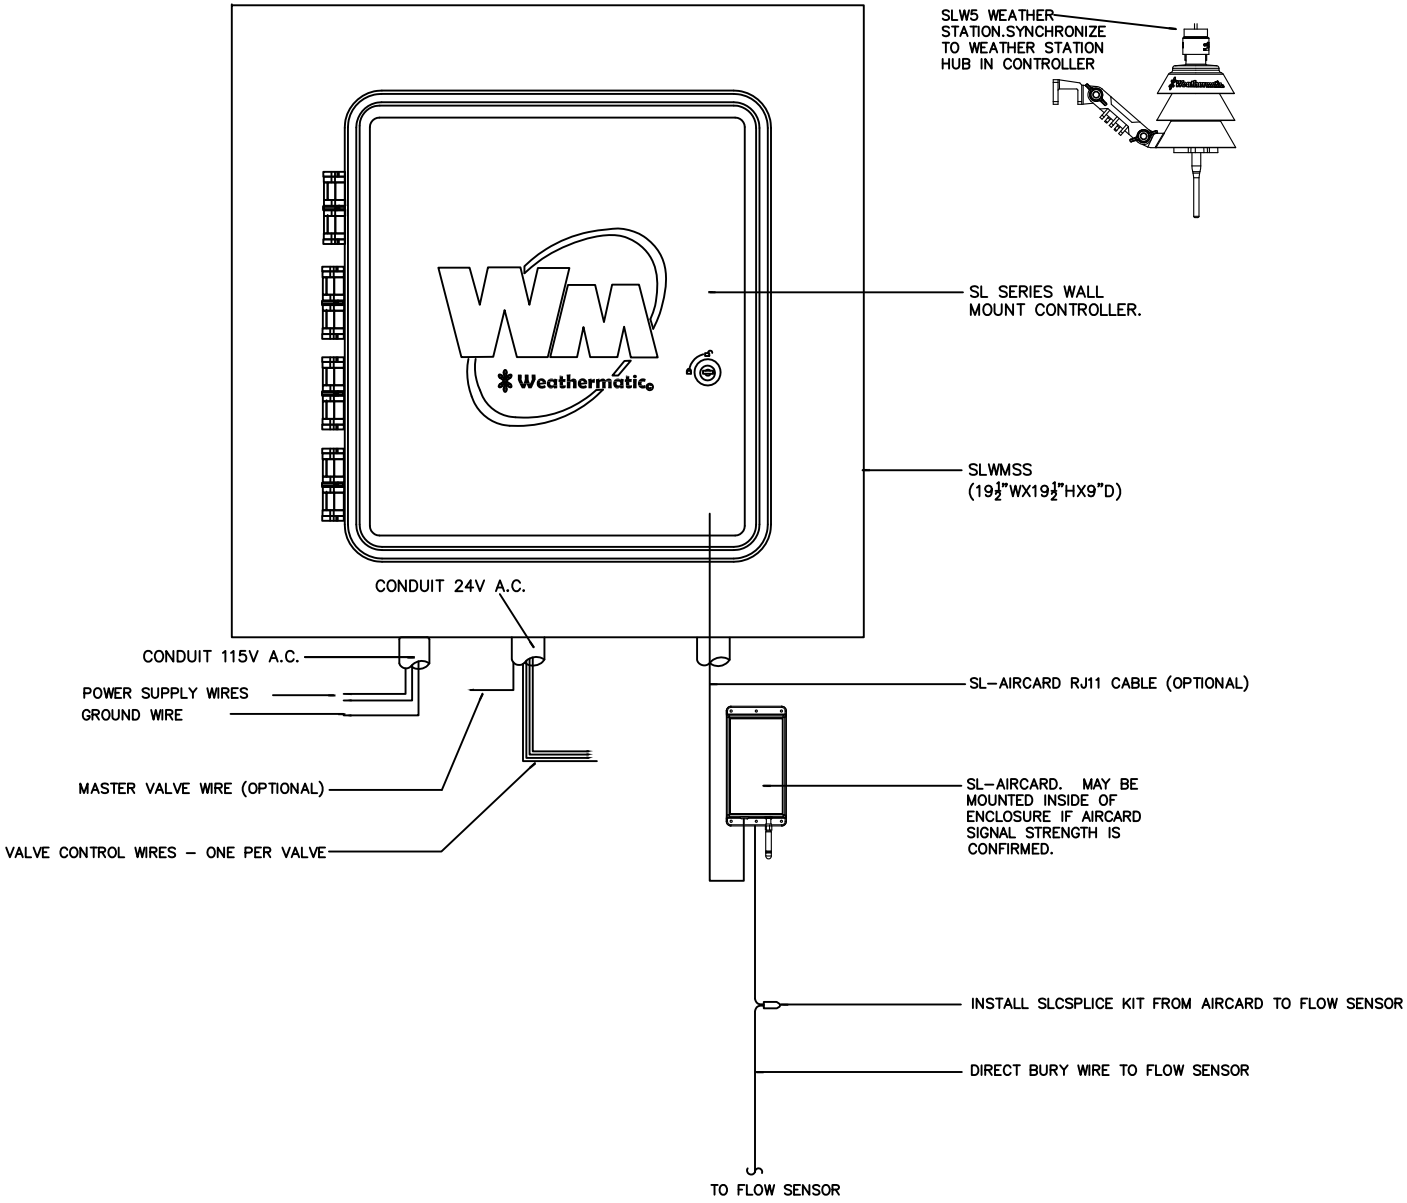

Weathermatic

SL1600 IN SLWMSS ENCLOSURE W/SLW5 & AIRCARD W/FLOW

NOT TO SCALE